BARROW

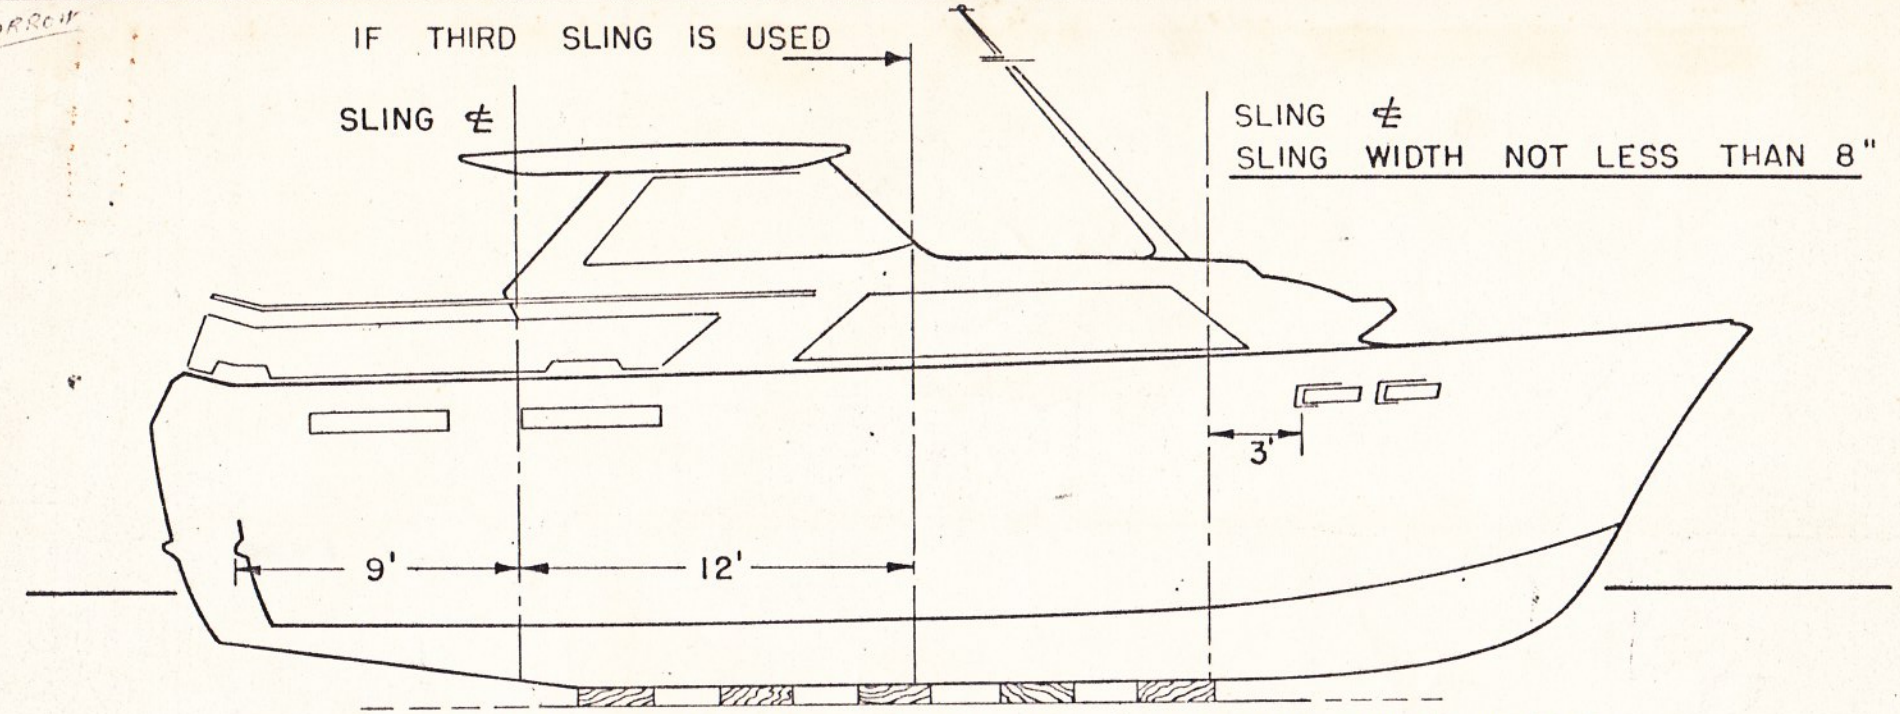

IF RAIL LIFT IS USED, BLOCK KEEL AS SHOWN, TOP OF BLOCKS MUST BE LEVEL. USE GOOD SUPPORTING AT CHINE.

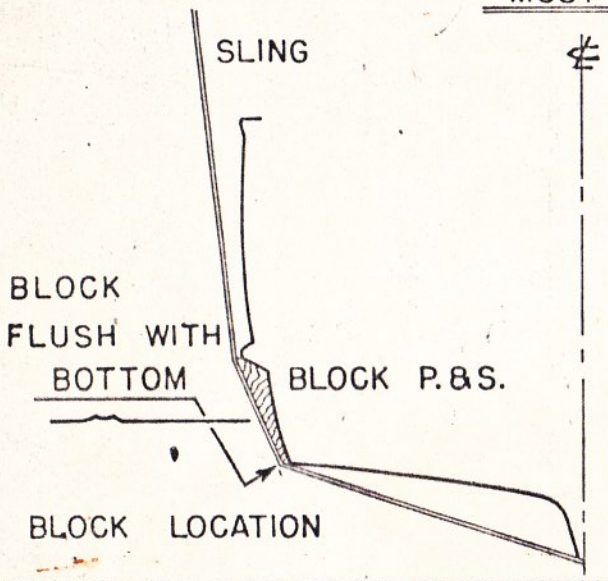

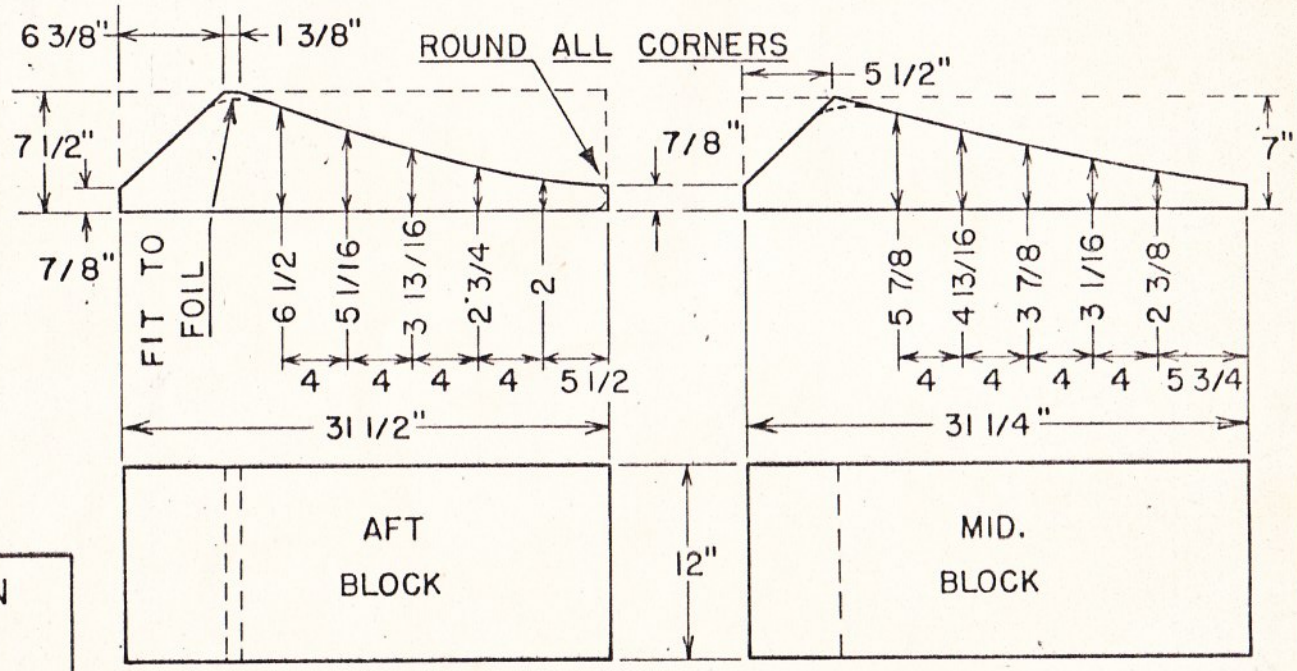

RECOMMENDED SLING LOCATION
& BLOCKING
47 FT. COMMANDER

10.00-0H11
FOLDER 564